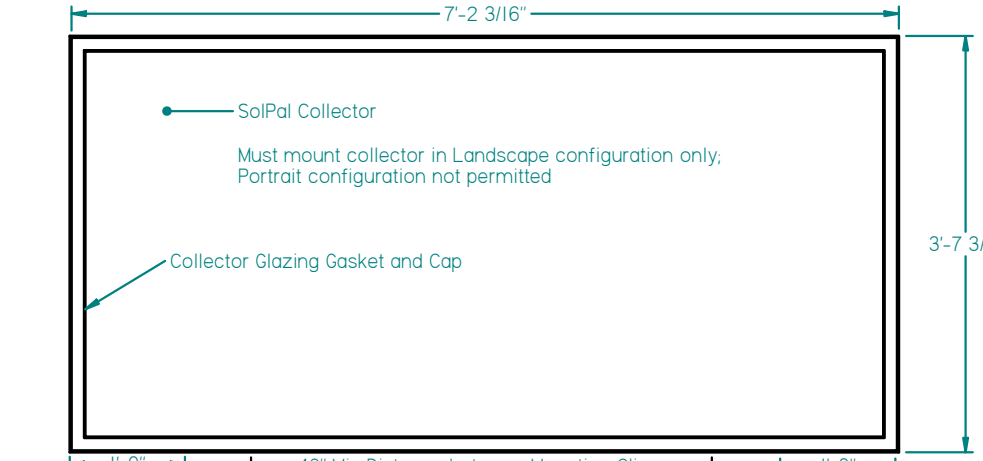

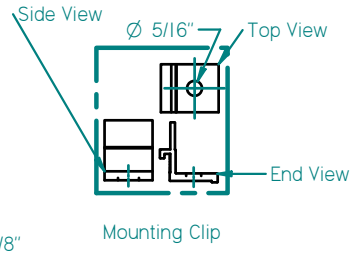

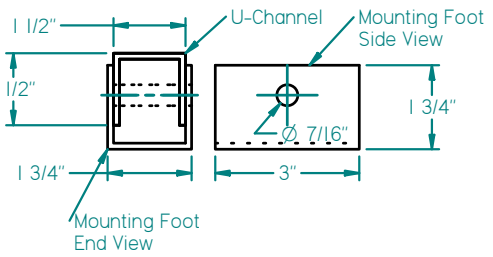

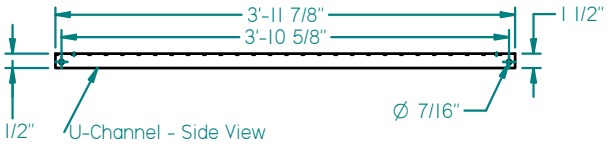

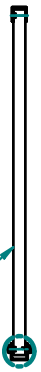

Rear Mounting Leg - Side View
Length Varies based on Collector Angle

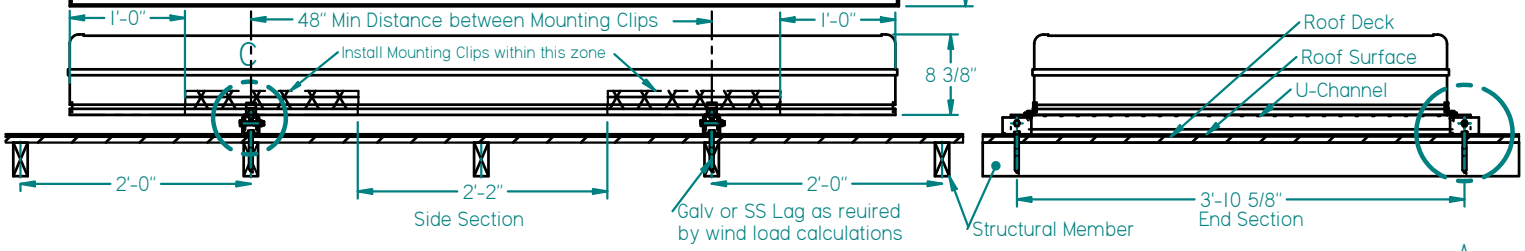

Typical Fixed-Mount Installation on Sloped Roof

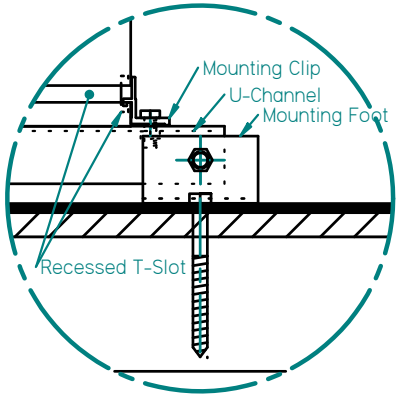

DETAIL A

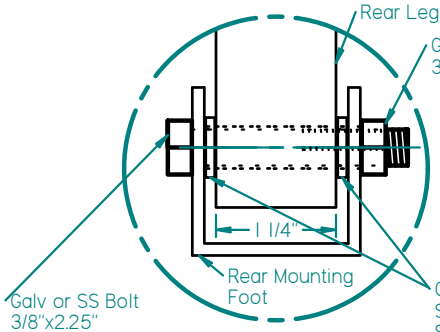

DETAIL B

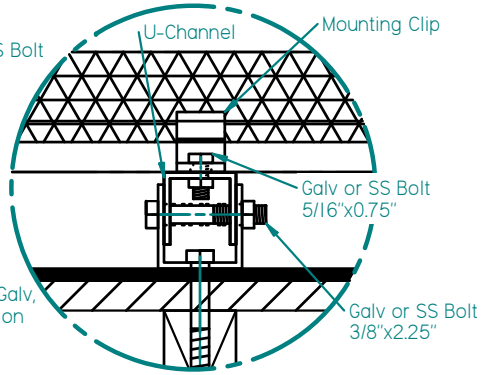

DETAIL C

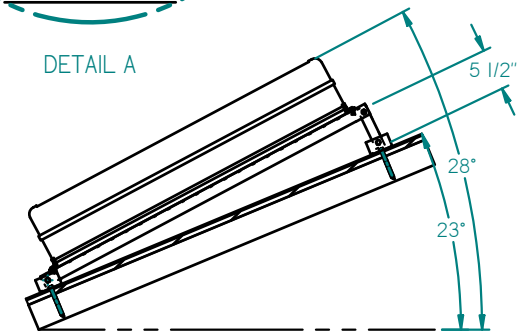

Typical Tilt-Mount Installation on Sloped Roof
Collector angle varies on site conditions

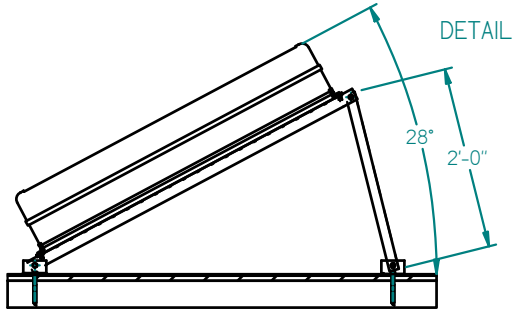

Typical Tilt-Mount Installation on Flat Roof
Collector angle varies on site conditions

SOLAR DIRECT

Solar Hot Water System
Heliodyne SolPal ICS Collector
Typical Plumbing and Mounting Diagrams

SIZE	DWG NO	REV	SHEET:
A			N/A

SOLPAL - PLUMBING DIAGRAM.dft

	NAME	DATE
Drawn by	Adam Diehl	03/20/13
Eng Appr	Kirk Maust	
P.E. Appr	David Stevens	

Stevens & Associates, LLC

X

UNLESS OTHERWISE SPECIFIED:
DIMENSIONS ARE IN FT-IN
SCALE 1/4" = 1'0"